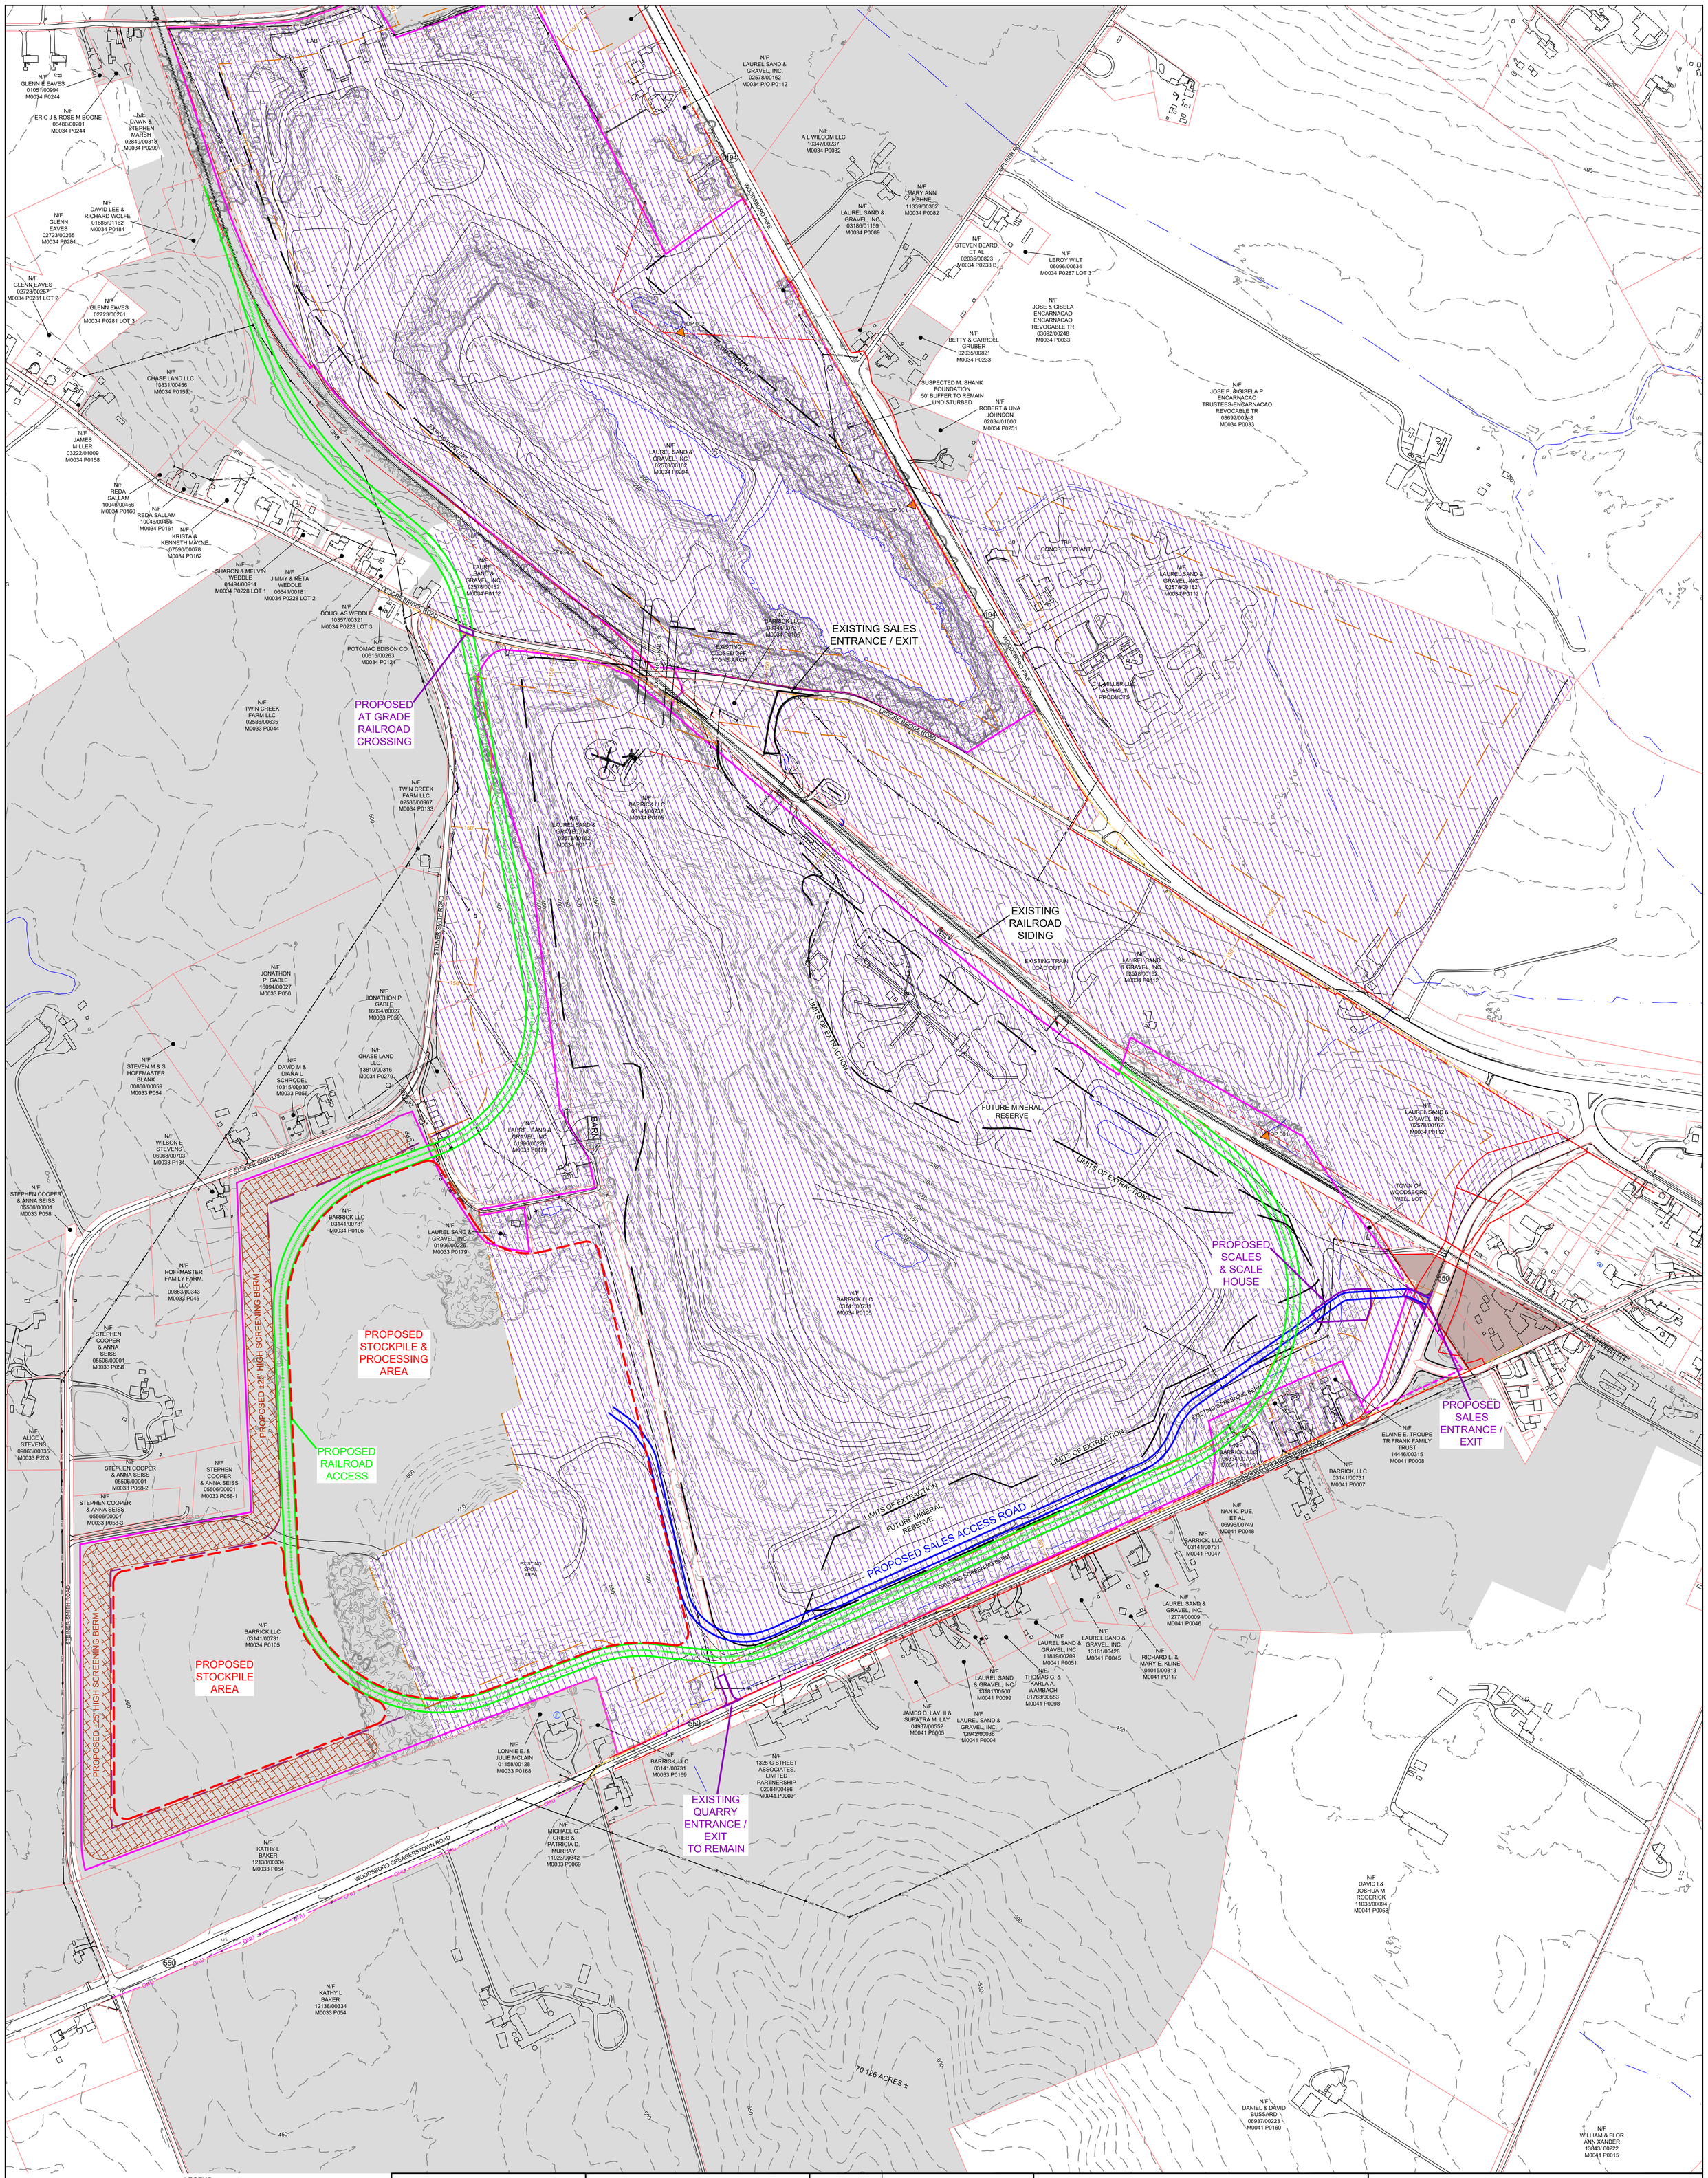

LEGEND

- EXISTING CONTOURS
- TAX MAP PARCELS
- EXISTING PERMIT BOUNDARY
- ZONING SETBACK
- PROPOSED CONTOURS (10' INDEX, 2' INTERMEDIATE)
- EXISTING ROAD
- EXTRACTION LIMITS
- ZONING MM
- ZONING A
- ZONING MUN

*UTILITIES LOCATIONS SHOWN ARE APPROXIMATE AND SHOULD BE VERIFIED BEFORE DISTURBANCE. CALL MISS UTILITY PRIOR TO DIGGING 800-257-7777

0 200 400 600

REVISION		

DRAWN BY:	JDR
CHECKED BY:	WEL
DATE:	10/12/2023
SCALE:	1" = 200'
CTR INTERVAL:	10' INDEX
FILE NAME:	Barrick-Legore Basemap 20231101.dwg

S. W. BARRICK & SONS, INC.
11609 LEGORE BRIDGE ROAD
WOODSBORO, MARYLAND 21798
PHONE: (301) 845-6343
FAX: (301) 845-2396
WWW.SWBARRICK.COM

Zoning Exhibit

BARRICK QUARRY
77-SP-0045-G
FREDERICK COUNTY, MARYLAND